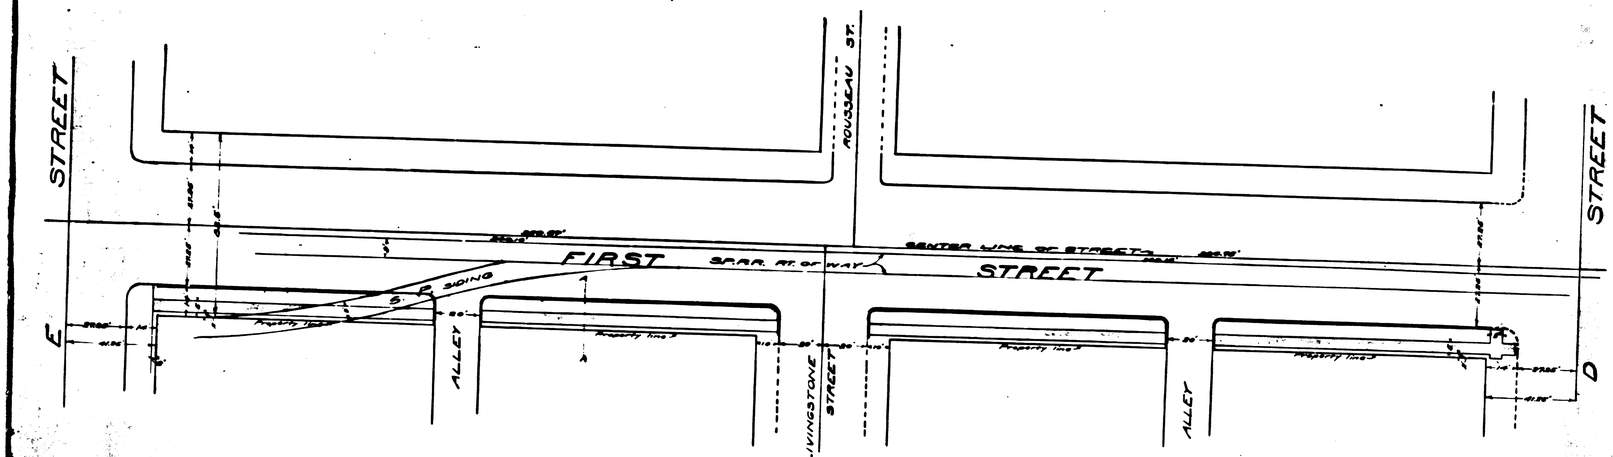

PLAN OF
SIDEWALK AND CURB
ON
FIRST STREET
FROM D ST. TO E ST.
SCALE 1 IN. = 30 FT.

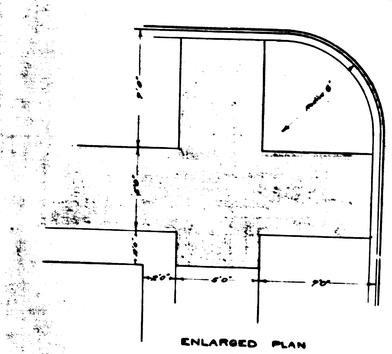

ENLARGED PLAN
OF
SIDEWALK AT "B"
SCALE ½" = 1'

ABBREVIATIONS
The mark (') signifies Foot or Feet
The mark (") signifies Inches or Inch
No. signifies number.
= signifies equals
concrete in section shown thus
Sidewalk to be constructed shown colored green.
Curbs to be constructed shown colored red.

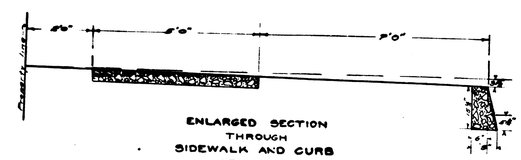

ENLARGED SECTION
THROUGH
SIDEWALK AND CURB
AT A A
SCALE 1 IN. = 2 FT.

No. 100

PLAN AND SECTION
OF
SIDEWALK AND CURB
ON
FIRST ST.
FROM D ST. TO E ST.

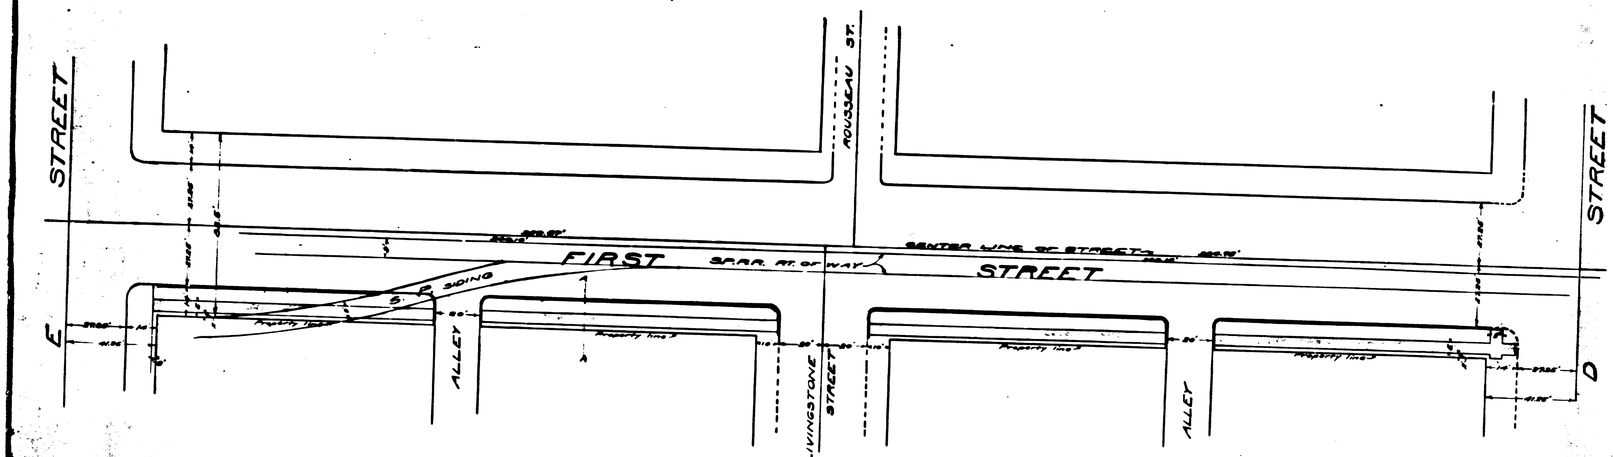

PLAN OF
SIDEWALK AND CURB
ON
FIRST STREET
FROM D ST. TO E ST.
SCALE 1 IN. = 30 FT.

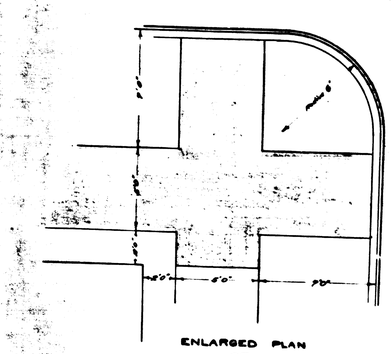

ENLARGED PLAN
OF
SIDEWALK AT "B"
SCALE ½" = 1'

ABBREVIATIONS
The mark (') signifies Foot or Feet
The mark (") signifies Inches or Inch
No. signifies number.
= signifies equals
concrete in section shown thus
Sidewalk to be constructed shown colored green.
Curbs to be constructed shown colored red.

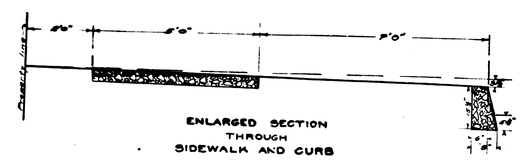

ENLARGED SECTION
THROUGH
SIDEWALK AND CURB
AT A A
SCALE 1 IN. = 2 FT.

No. 100

PLAN AND SECTION
OF
SIDEWALK AND CURB
ON
FIRST ST.
FROM D ST. TO E ST.